


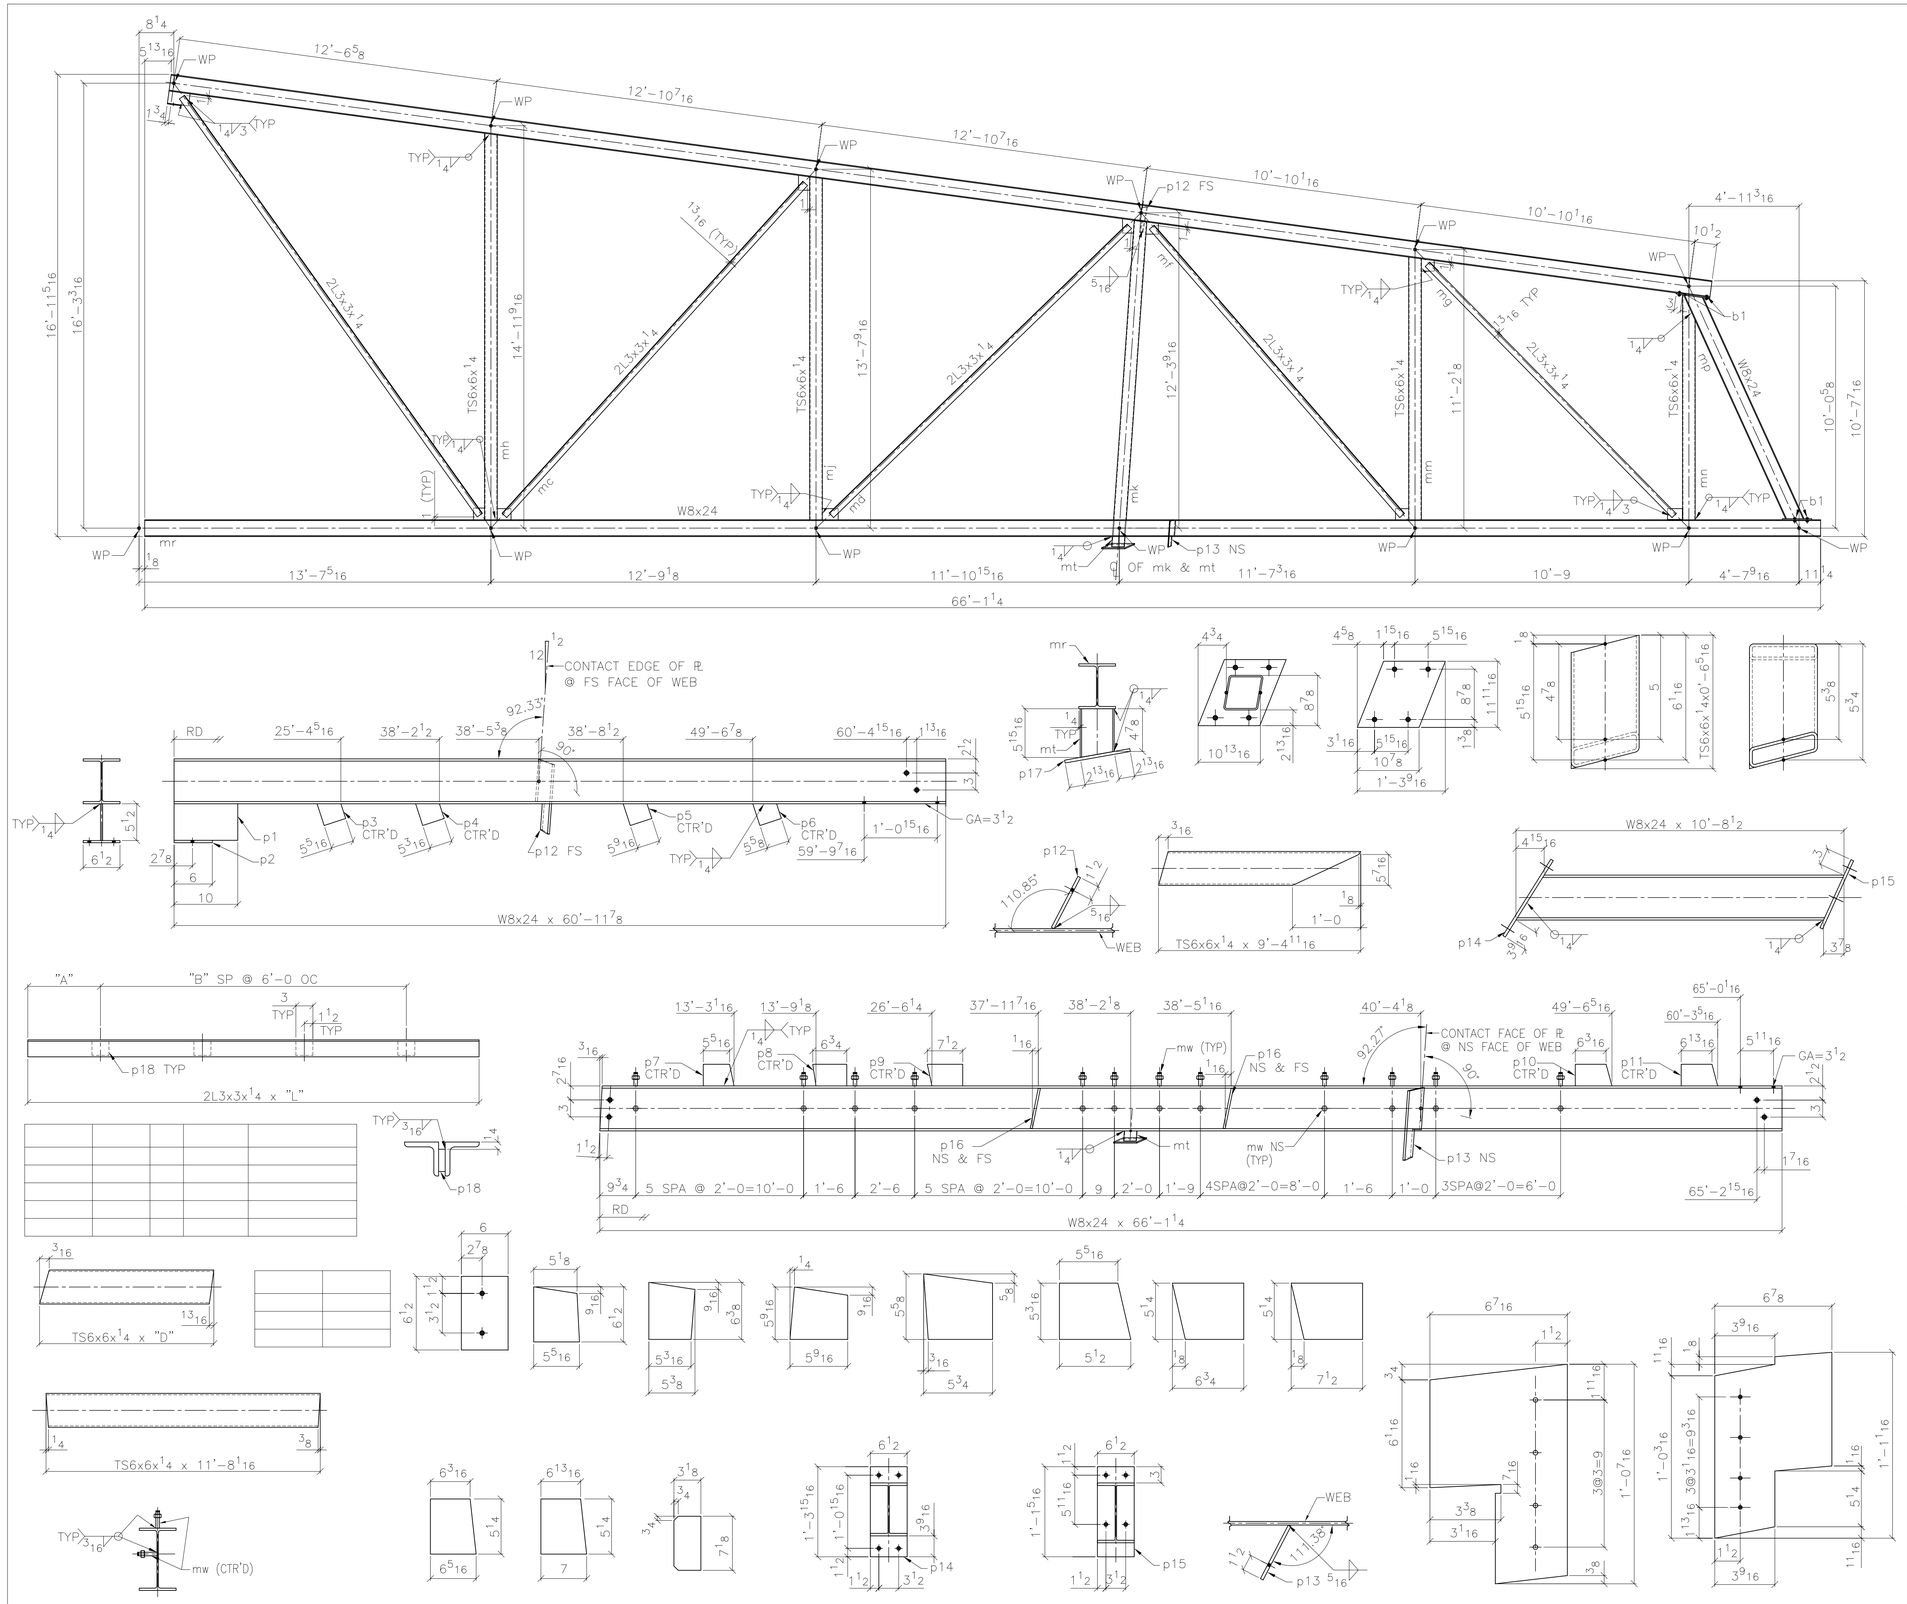











THESE DRAWINGS ARE TO THE BEST INTERPRETATION OF THE CONTRACT DRAWINGS, THEREFORE ANY ERRORS ON THE ORIGINAL DRAWINGS ARE NOT THE FAULT OF THE DETAILER OR STEEL FABRICATOR. IT IS THE RESPONSIBILITY OF THE APPROVER(S) TO VERIFY AND CORRECT ANY DIMENSIONS, MATERIALS, AND SECTION VIEWS. IF DIMENSIONS AND MATERIALS ARE NOT CORRECTED IN THE APPROVAL PROCESS, WE ASSUME THEY ARE CORRECT AND ACCURATE AND ARE NOT LIABLE FOR ANY EXPENSE FOR CORRECTIONS THEREAFTER.

PROJECT: LUTHERAN CHURCH

LOCATION: CENTER OF COMPASSION
LUTHERAN CHURCH

TITLE: TRUSS T-2

| FOR APPROVAL | FOR CONST. | FOR CONST. | SHEET # |
|---|---|---|---|
| DATE 12/30/01 | AS NOTED_____ | DATE 04-08-02 | 9 / 1 |